SITE LOCATION PLAN

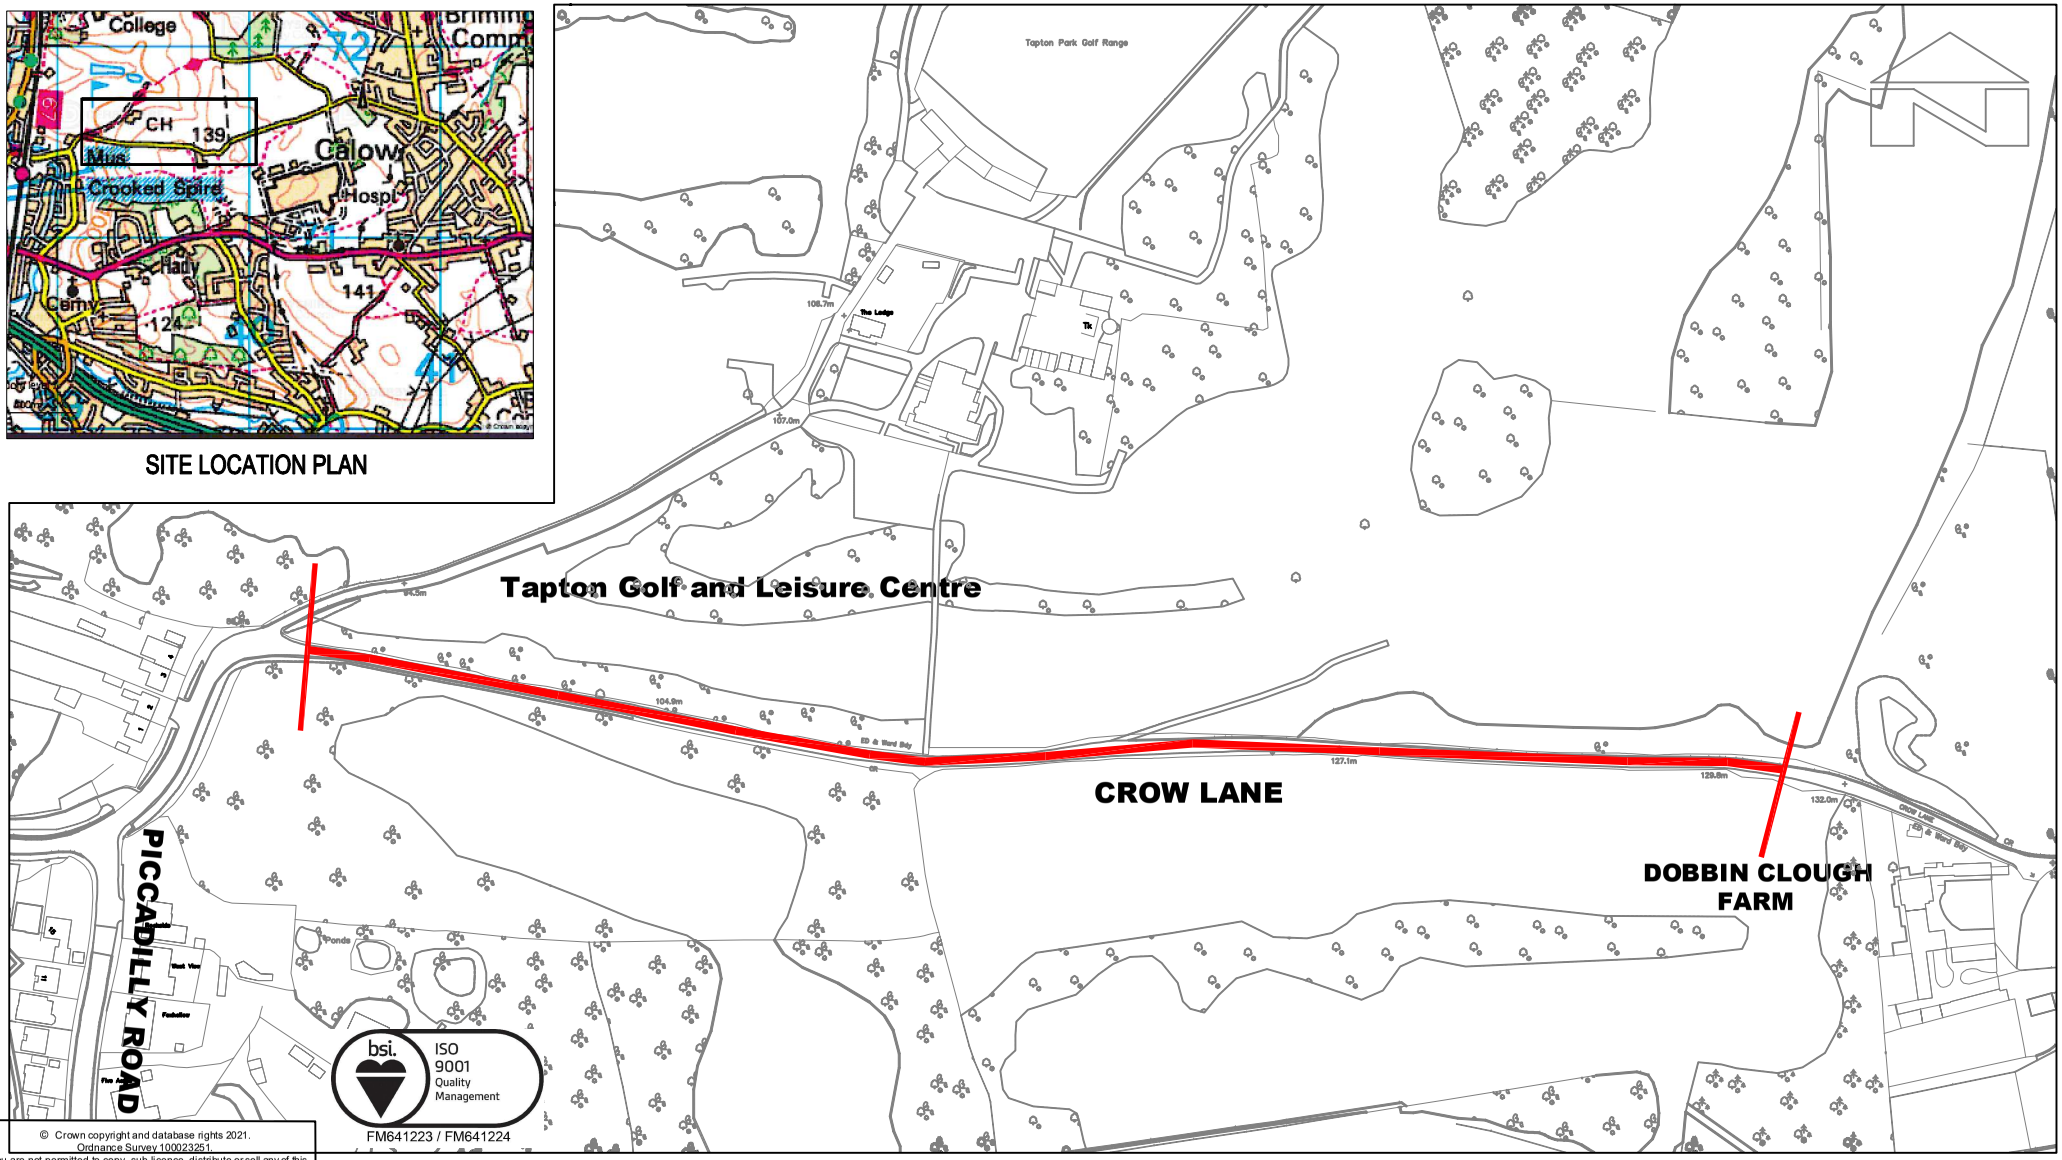

© Crown copyright and database rights 2021. Ordnance Survey 100023251.
You are not permitted to copy, sub-licence, distribute or sell any of this data to third parties in any form.

DERBYSHIRE County Council

CHRIS HENNING
Executive Director
Place

KEY

PROPOSED SECTION OF CROW LANE TO BE CLOSED TO MOTOR AND HORSE DRAWN VEHICLES (EXCEPT TWO WHEELED MOTORCYCLES)

AMENDMENT DETAILS	BY	CHKD	APVD	DATE	NO.

PROJECT TITLE
CROW LANE, CHESTERFIELD
PROPOSED PROHIBITION OF MOTOR AND HORSE DRAWN VEHICLES (EXCEPT TWO WHEELED MOTORCYCLES)

DRAWING TITLE
CONSULTATION TRO DRAWING

DRAWN	CHECKED	APPROVED
B.GOULD	S.TRANTER	S.TRANTER
Date 15.6.22	Date 17.6.22	Date 17.6.22

Project / Confirm Reference No.

Drawing Number HMT/BG/268/22

ORIGINAL DRAWING SIZE 297 x 210 (A4)

SCALE N.T.S.

File Created: Tue 14-Jun-2022 - 04:08PM
Last Saved: Tue 14-Jun-2022 - 04:55PM
File Location: J:\Network-Management\Traffic and Safety Team\AutoCad Drawings and Standard Autocad\Chesterfield AutoCad Drawings\Bridge\2022 06 14 Crow Lane POD Order Plan.dwg