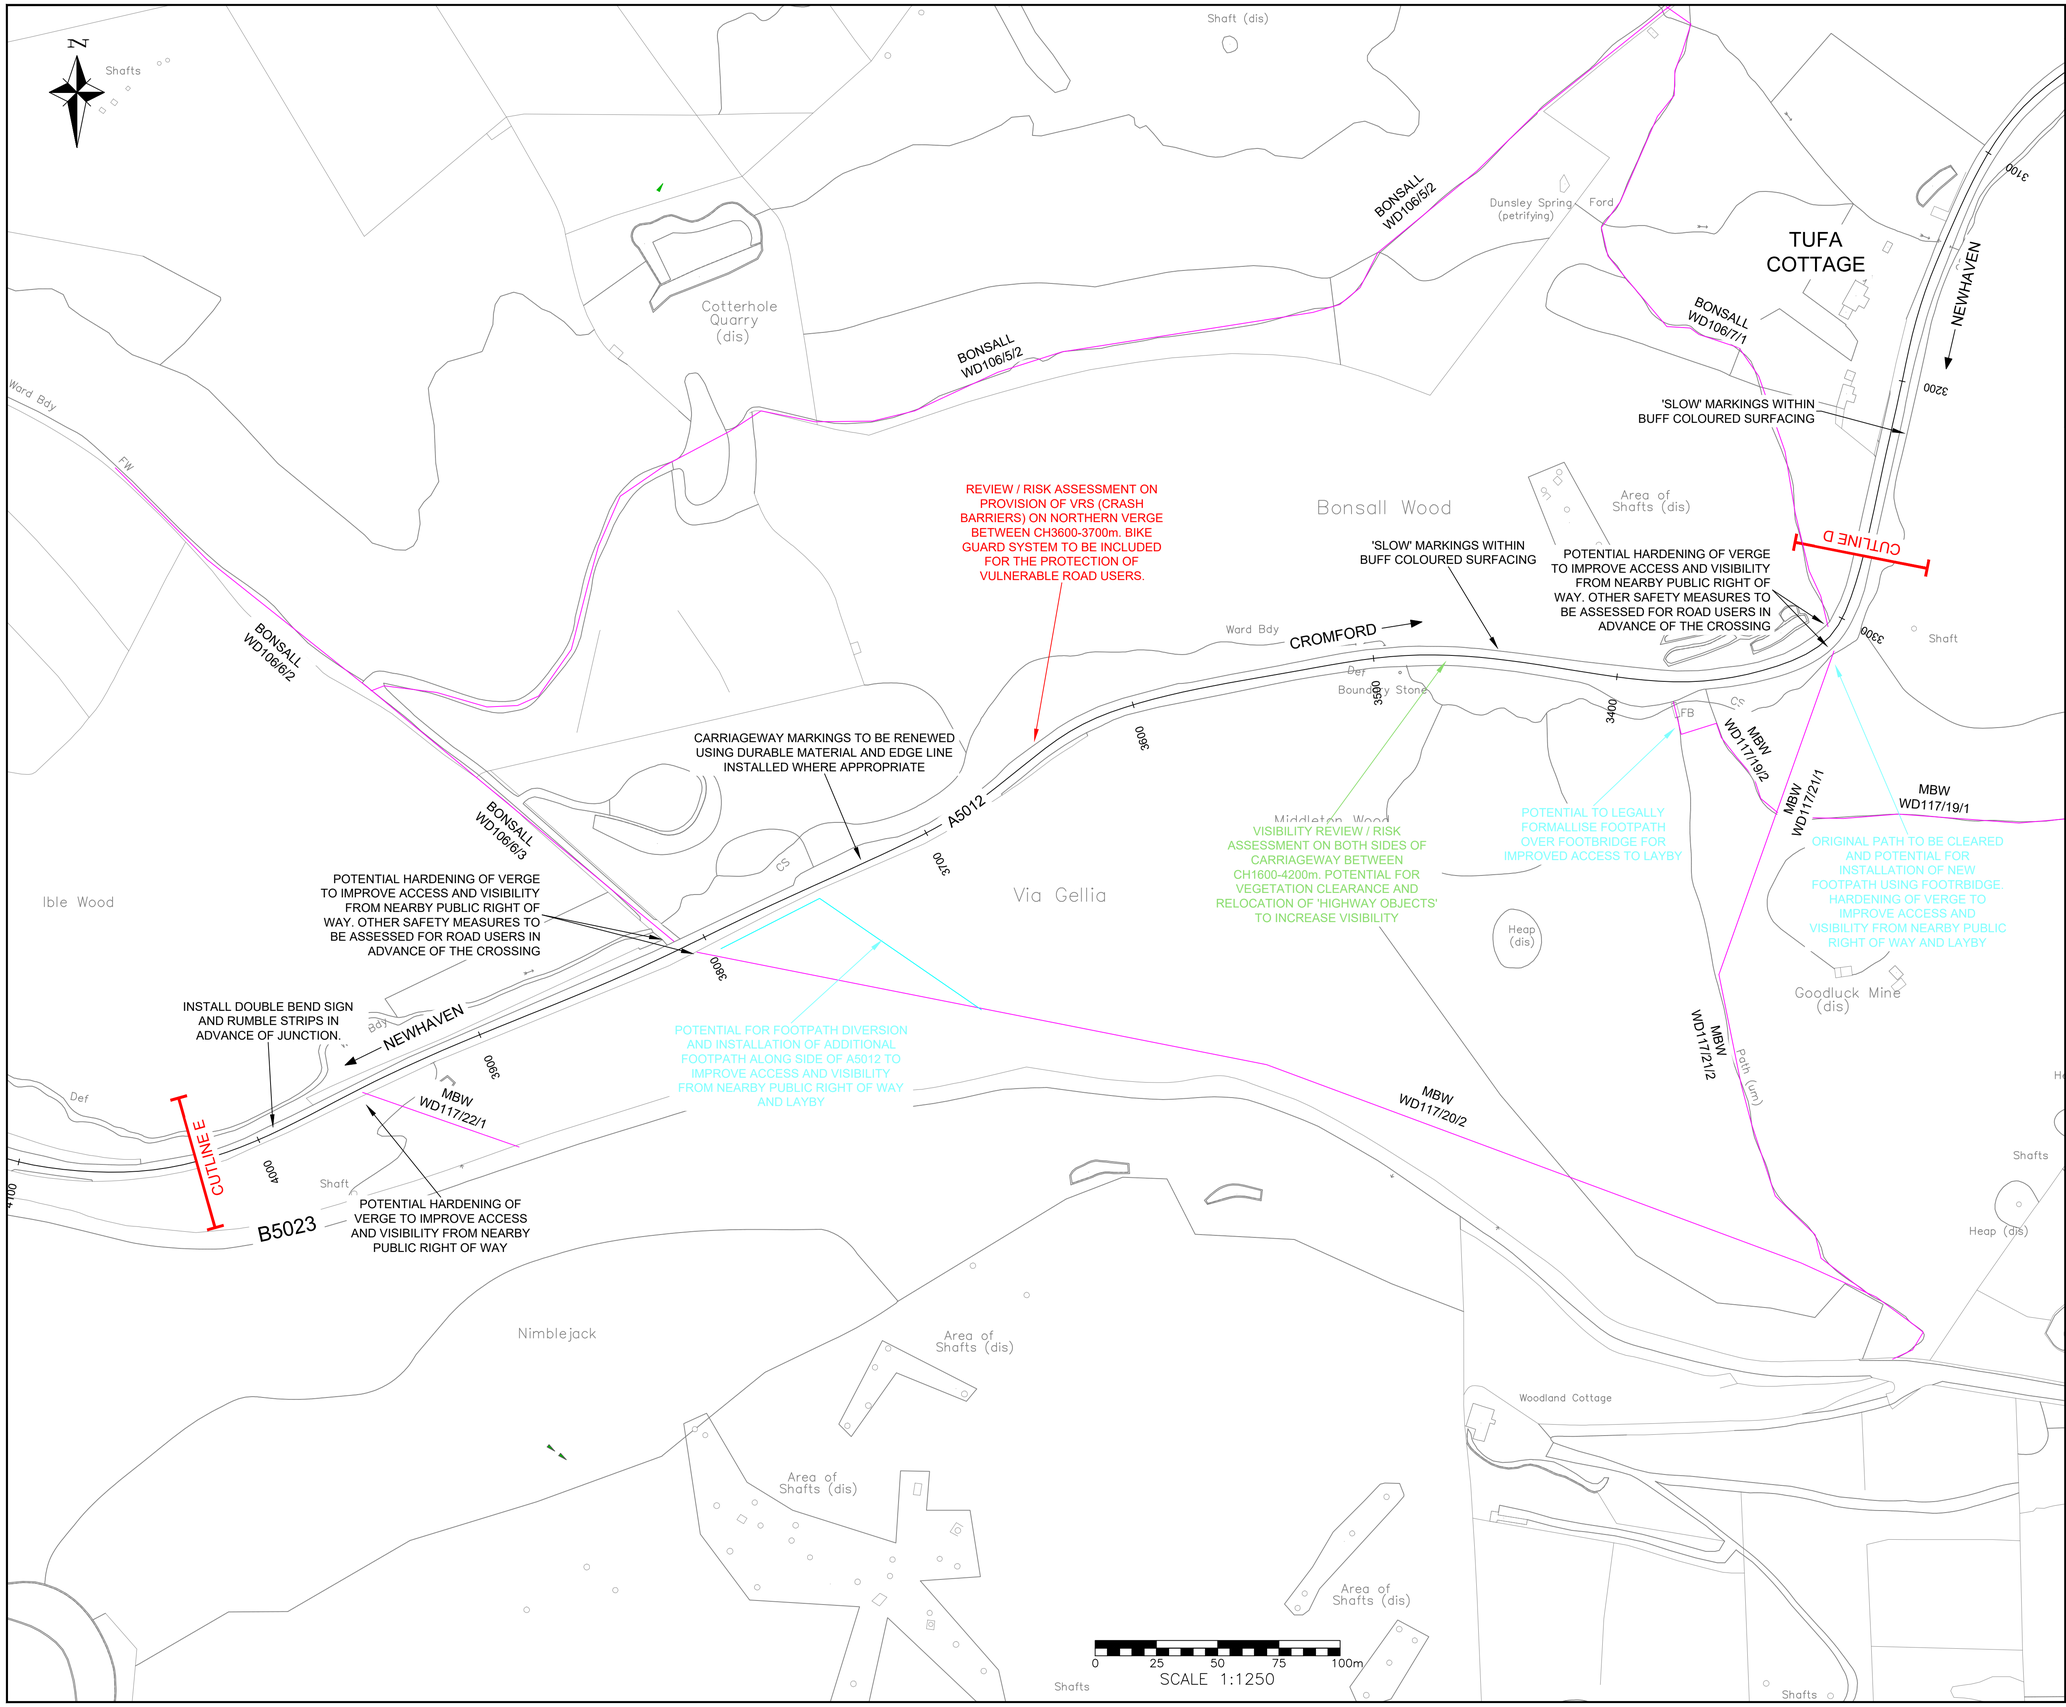

© Crown copyright and database rights 2023. Ordnance Survey 100023251. You are not permitted to copy, sub-licence, distribute or sell any of this data to third parties in any form.

SAFETY, HEALTH AND ENVIRONMENTAL INFORMATION BOX

THIS DRAWING IS TO BE USED ONLY FOR THE PURPOSE OF ISSUE THAT IT WAS ISSUED FOR AND IS SUBJECT TO AMENDMENT.

IN ADDITION TO THE HAZARDS / RISKS NORMALLY ASSOCIATED WITH THE TYPES OF WORK DETAILED ON THIS DRAWING, EXCEPTIONAL RISKS RELATING TO THE WORKS ASSOCIATED WITH THIS DRAWING ARE IDENTIFIED BELOW.

CONSTRUCTION RISK
REF O1:

FOR INFORMATION RELATING TO MAINTENENANCE / OPERATION / DECOMMISSIONING AND DEMOLITION RISKS SEE PROJECT HEALTH AND SAFETY FILE.

IT IS ASSUMED THAT ALL WORKS ON THIS DRAWING WILL BE CARRIED OUT BY A COMPETENT CONTRACTOR WORKING, WHERE APPROPRIATE, TO AN APPROPRIATE METHOD STATEMENT.

Department for Transport

AMENDMENT DETAILS	By	Chkd	Appd	Date	No.

DRAWN BY	CHECKED BY	APPROVED BY	SCALE @ A1
JH	GT	GT	1:1250
Date 20/02/2023	Date 20/02/2023	Date 20/02/2023	

DRAWING STATUS	CLASSIFICATION
CONSULTATION	CONTROLLED

ORIGINAL DRAWING SIZE 841 x 594 (A1)

DERBYSHIRE County Council

Chris Henning
Executive Director - Place

PLACE

HIGHWAY MANAGEMENT
HIGHWAY DESIGN

bsi. ISO 9001 Quality Management
FM641223 / FM641224

PROJECT TITLE

Safer Roads Fund A5012 Via Gellia - Cromford to Newhaven

DRAWING TITLE

Proposed Preliminary Design Layout Sheet 5 of 19

DCC Project Reference Number: PC-E-18-0011

Drawing Number: PC-E-18-0011-100-005

File Location: \\D-fs01\ES Departmental\Network-Management\Highways\C&C HIGHWAY DESIGN\2023-24\A5012 Via Gellia - SRF\04 - Design\01 Work in progress\A5012 Via Gellia SRF - Consultation Plans.dwg
Date printed: February 23, 2023